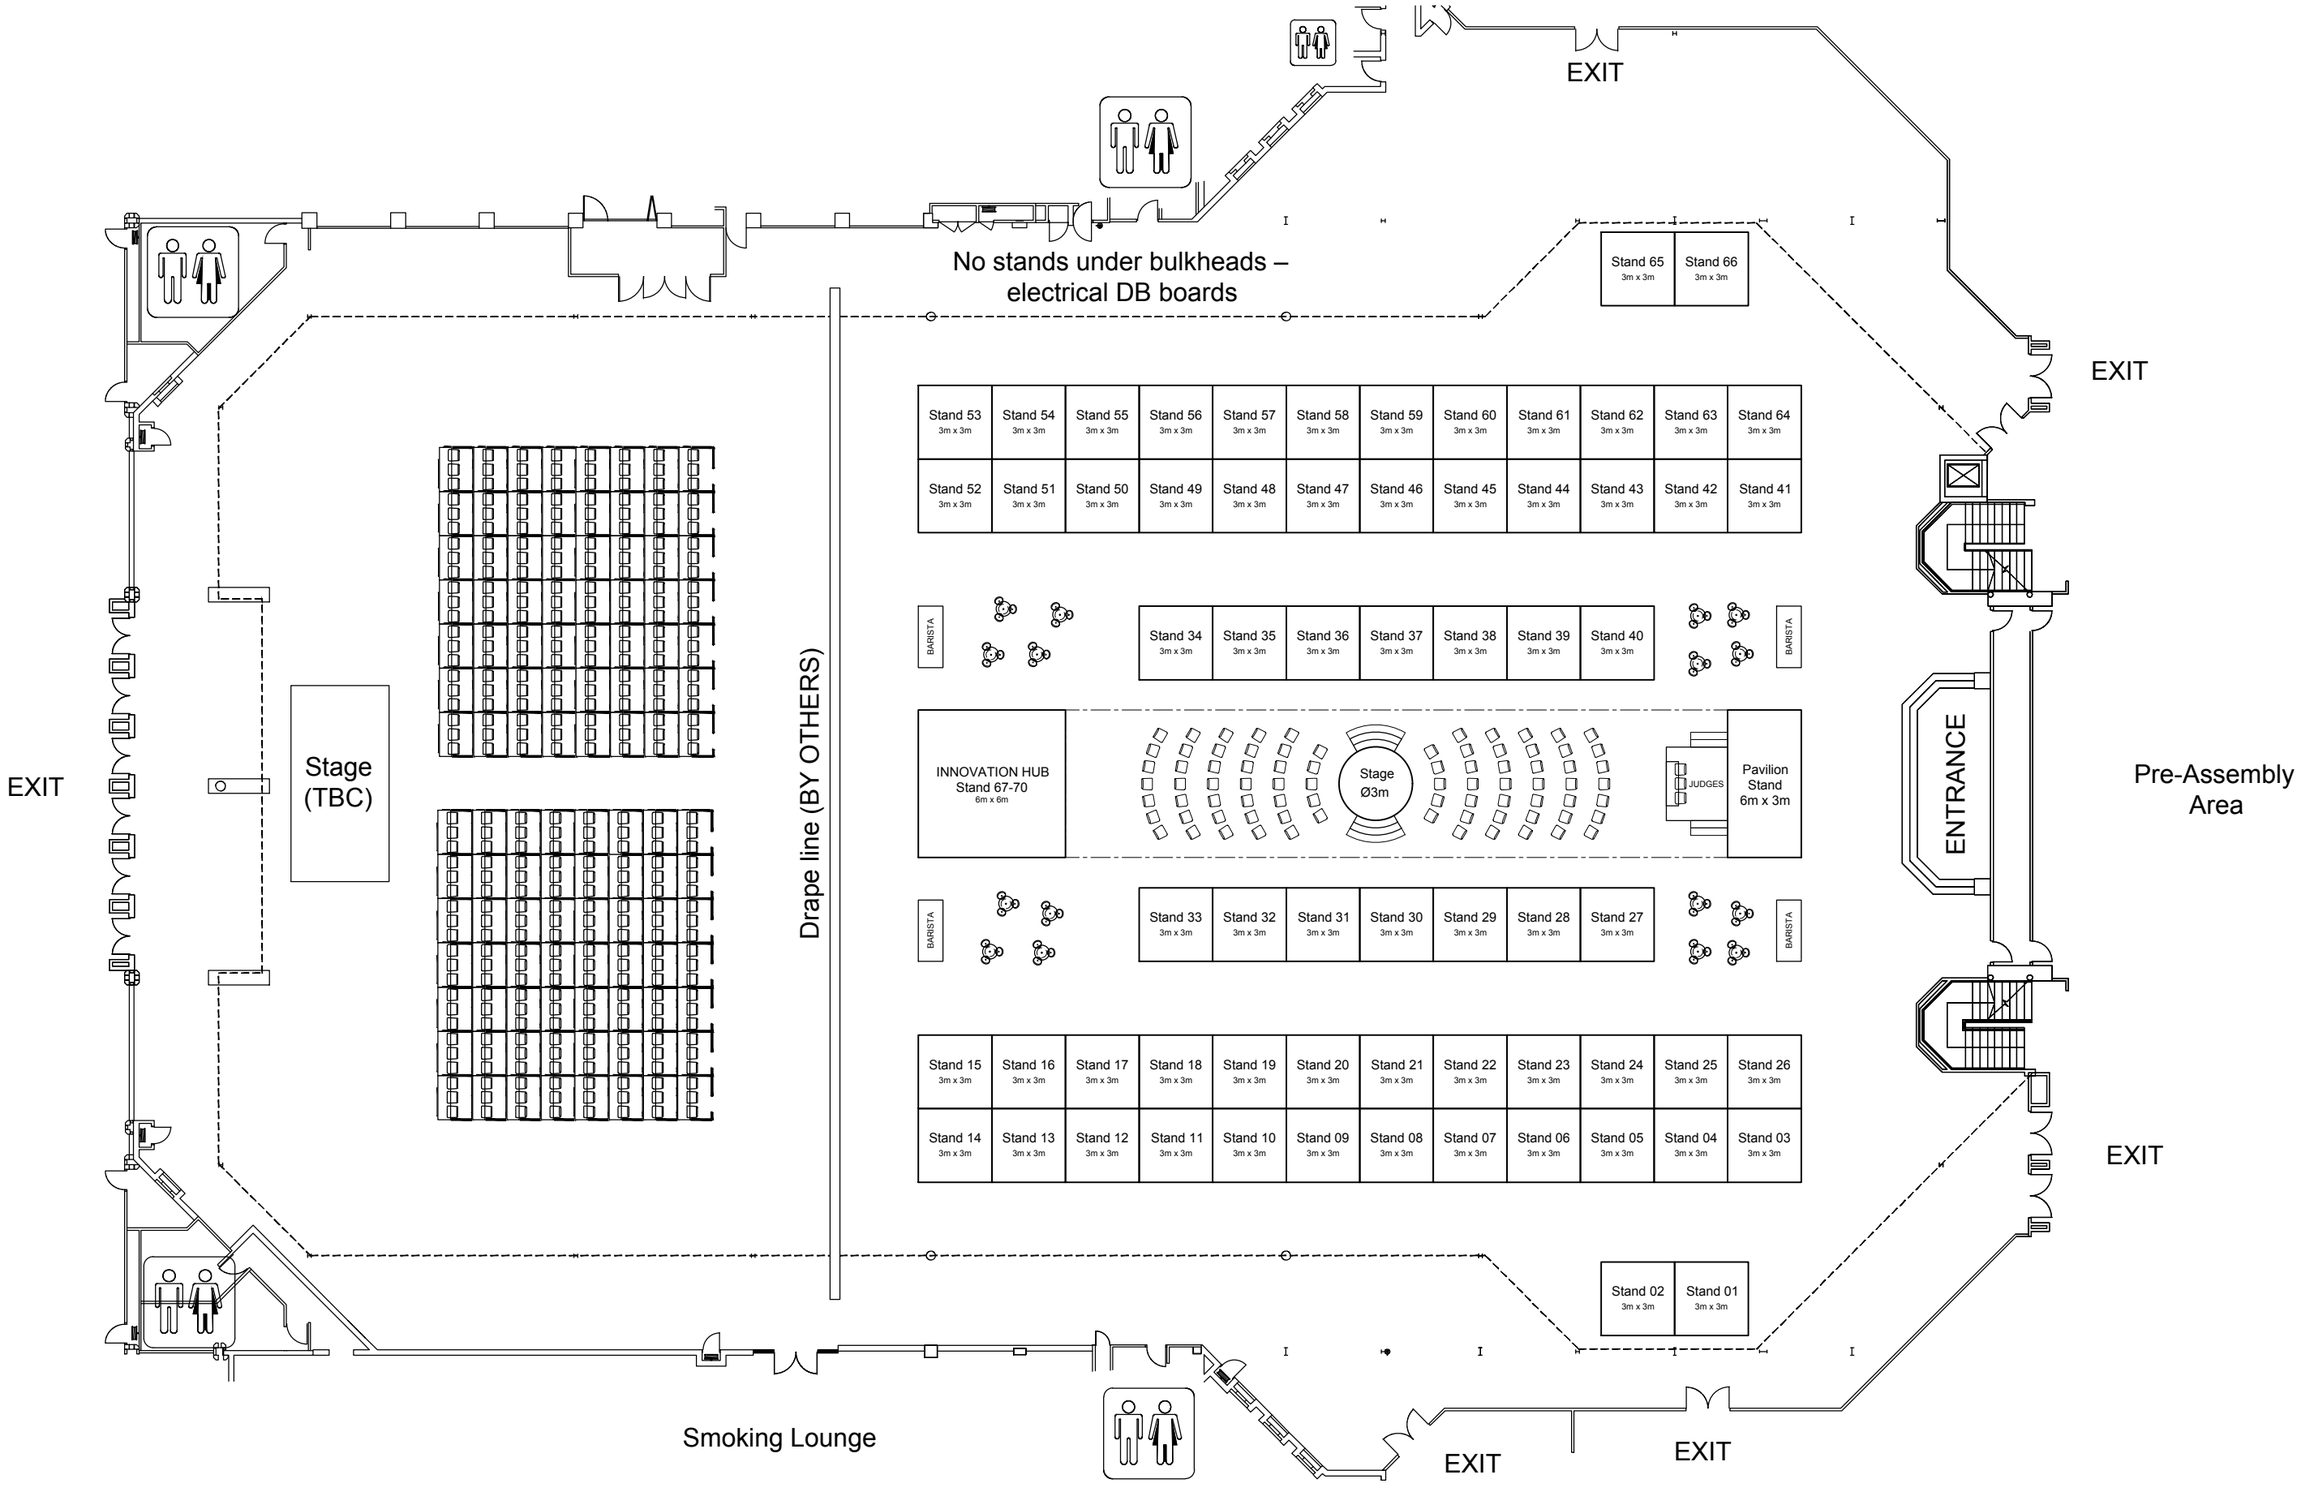


RAVEN
TURNKEY PROJECT SOLUTIONS
SOAR ABOVE THE REST

Cell: +27 82 560 3775 riaan@ravenprojects.co.za www.ravenprojects.co.za

COPYRIGHT AND RIGHT OF REPRODUCTION OF THE CONTENTS AND PRODUCTS ON DRAWING AND / OR ANY PORTION THEREOF IS RESERVED AND REMAINS THE PROPERTY OF RAVEN PROJECT SOLUTIONS (PTY) LTD.

| SABIC - SA BUSINESS INCUBATION CONFERENCE<br>CENTRE COURT<br>SET-OUT PLAN | | | REF NO.:<br>RP18_0084 | CUST. SIGN. |
|---|---|---|---|---|
| DATE:<br>07/10/2018 | DRAWN:<br>R.V. | REV:<br>A | PAGE NO:<br>001 | SCALE:<br>N.T.S. @ A3L |